THE INFORMATION CONTAINED IN THIS DRAWING IS THE SOLE PROPERTY OF METAL DESIGN SYSTEMS. ANY REPRODUCTION IN PART OR WHOLE WITHOUT THE WRITTEN PERMISSION OF METAL DESIGN SYSTEMS IS PROHIBITED.

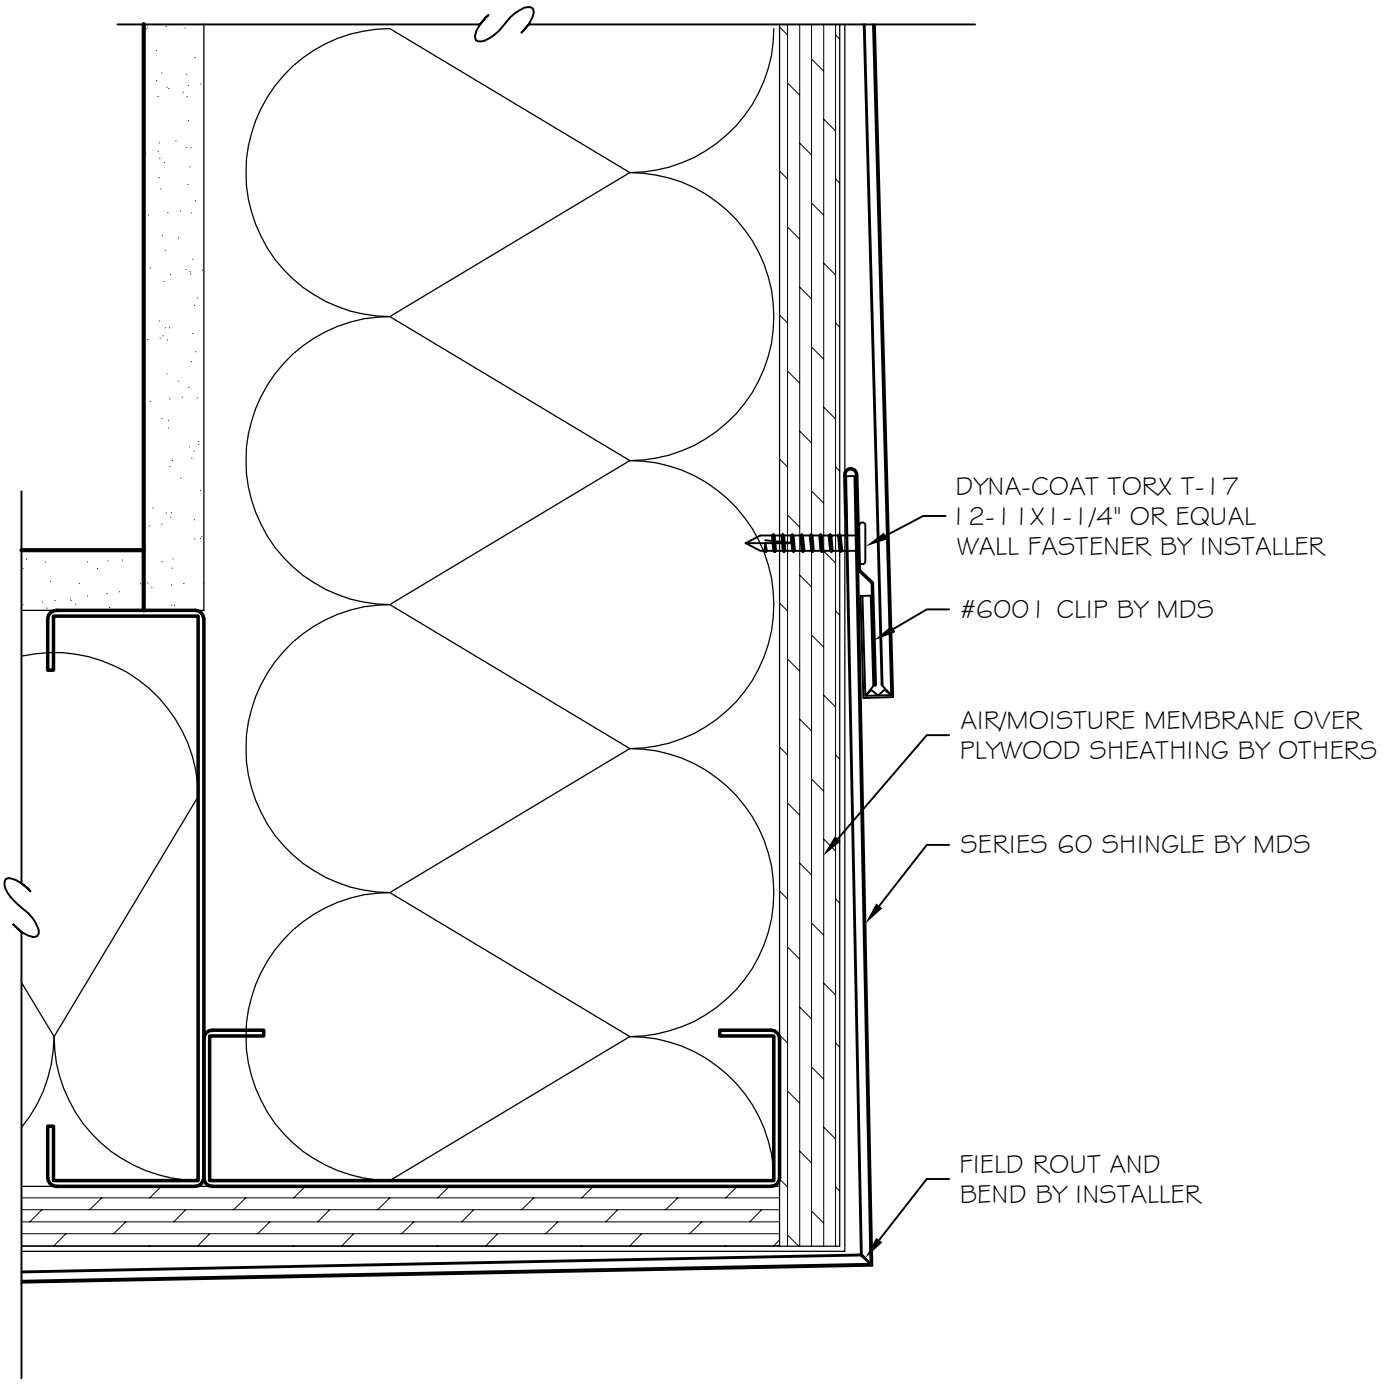

METAL DESIGN SYSTEMS
4150 C Street S.W.
Cedar Rapids, Ia. 52404
Ph. (319) 362-7454

PROJECT: MDS SERIES 60 ACM				
DWG. DESCRIPTION: OUTSIDE CORNER				
MATERIAL	PROJECT NO.		DWG NO. S60-ACM-04	REV
FINISH	SCALE: AS NOTED	DRAWN BY: DJR	DATE: 10/14/10	VERSION: 601010

METAL DESIGN SYSTEMS
DESIGNED FOR A PERFECT FIT.